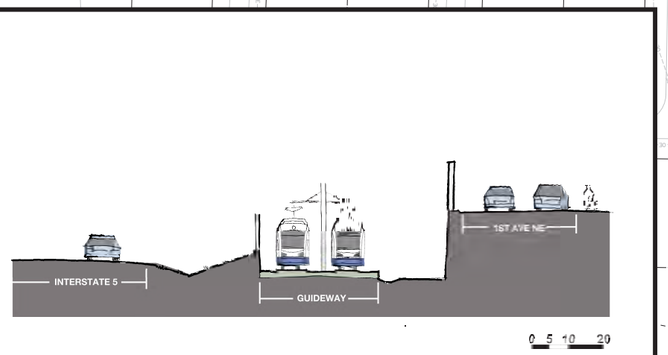

SECTION 1 LOOKING NORTH
RETAINED CUT AT NE 85TH ST AND I-5

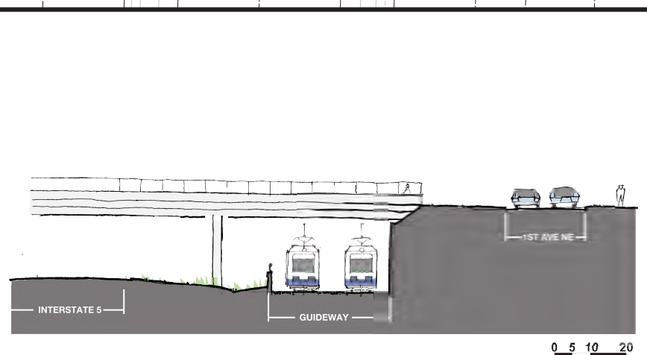

SECTION 2 LOOKING NORTH
RETAINED CUT AT NE 92ND ST OVERPASS

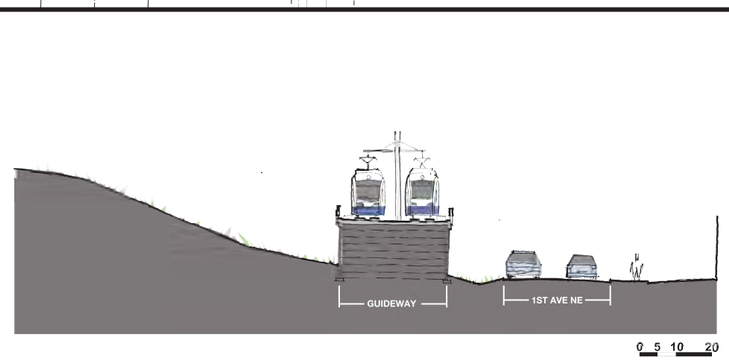

SECTION 3 LOOKING NORTH
TRANSITION AT NE 95TH ST.

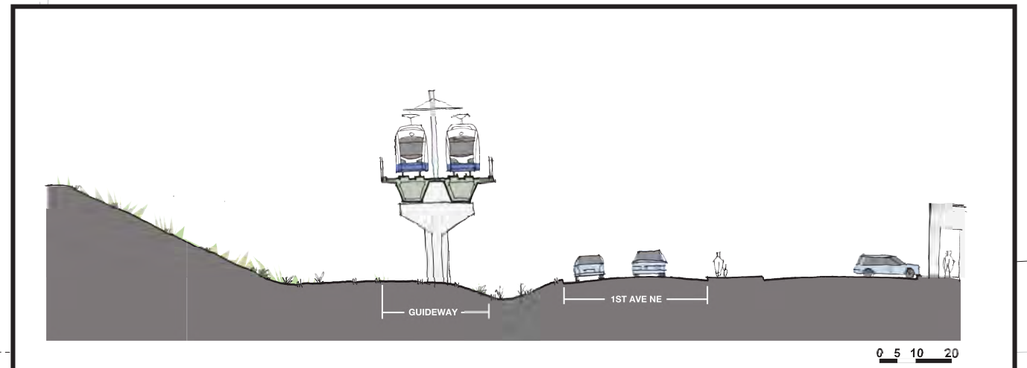

SECTION 4 LOOKING NORTH
ELEVATED GUIDEWAY AT NE 98TH ST

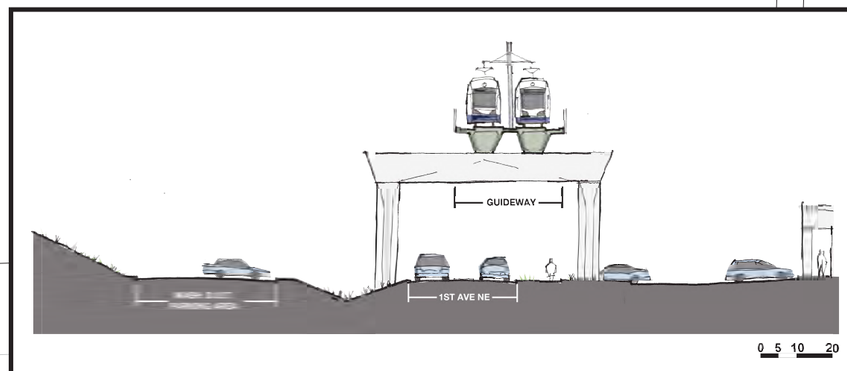

SECTION 5 LOOKING NORTH
ELEVATED GUIDEWAY AT NE 100TH ST

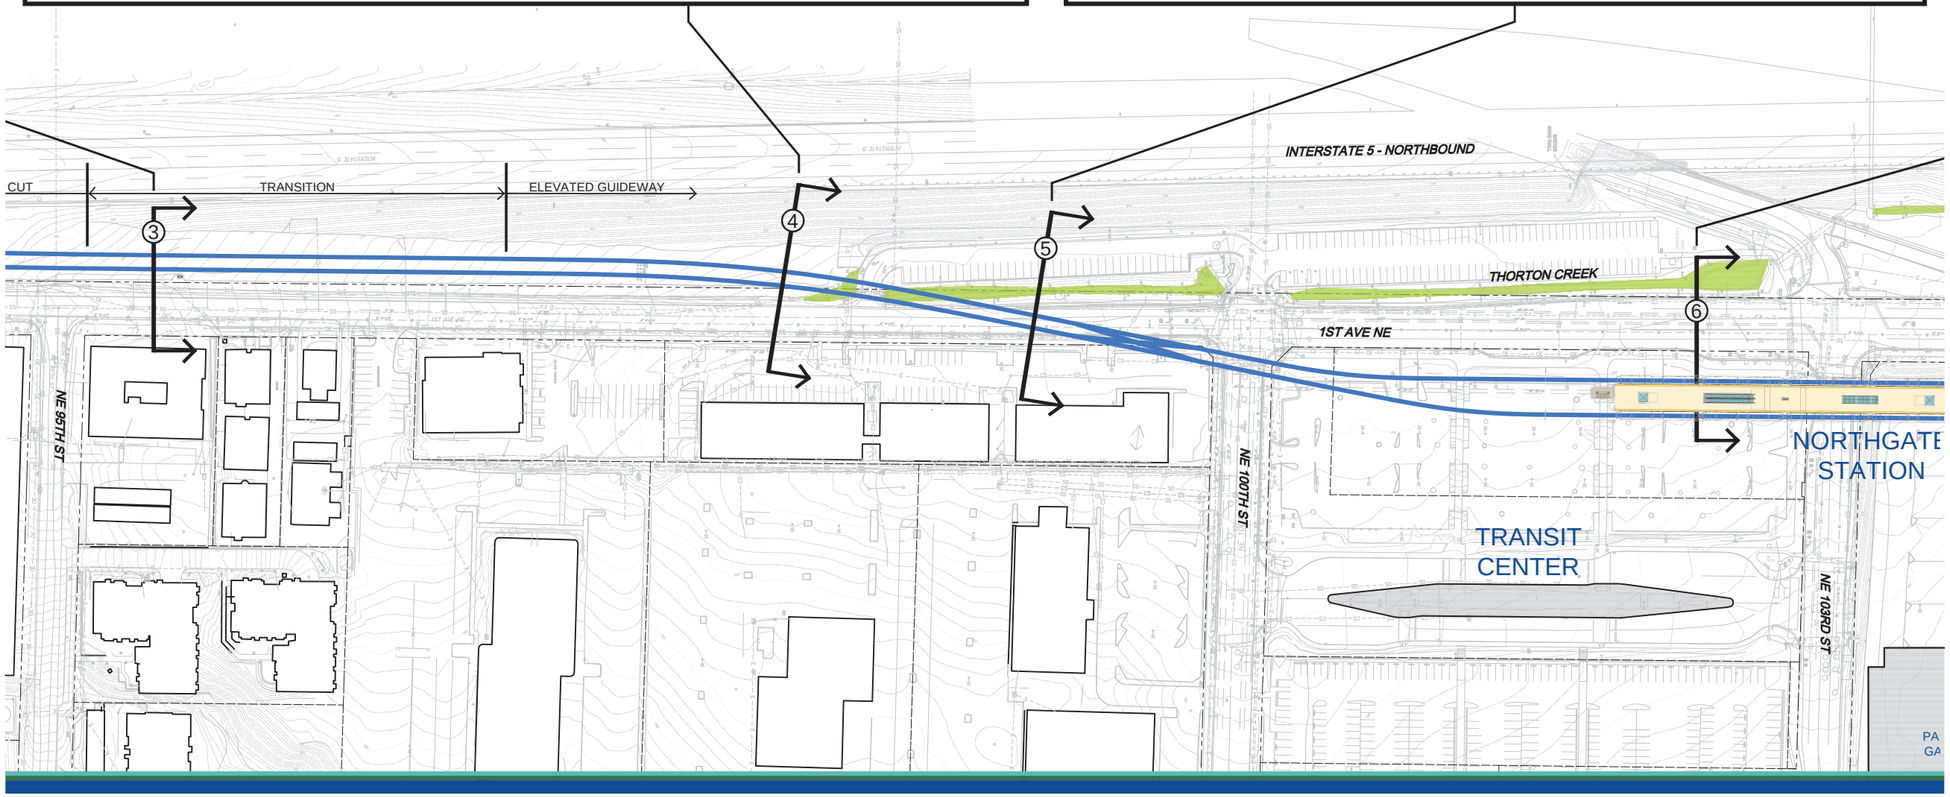

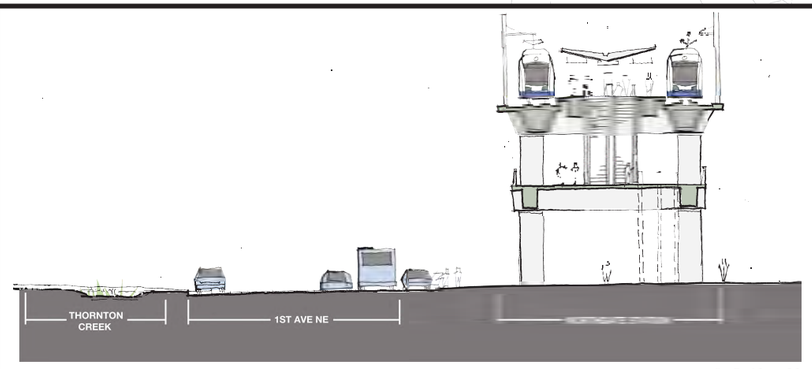

SECTION 6 LOOKING NORTH
ELEVATED GUIDEWAY AT NORTHGATE STATION

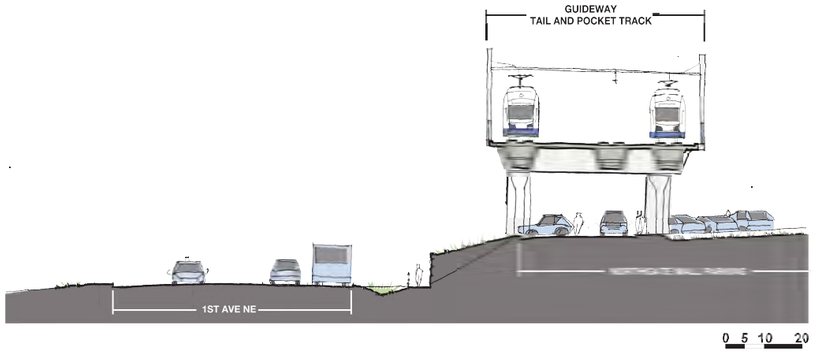

SECTION 7 LOOKING NORTH
ELEVATED GUIDEWAY AT NORTHGATE MALL

INTERSTATE 5

TAIL TRACK TERMINUS

FUTURE NORTH CORRIDOR PROJECT

ELEVATED GUIDEWAY

7

1ST AVE NE

1ST AVE NE

NE 100TH ST

NE NORTHGATE WY

2ND AVE NE

J.C. PENNY @ NORTHGATE MALL

RKING RAGE

J.C. PENNY

CHIPOTLE MEXICAN GRILL

NORTHGATE MALL

ROMANO'S

NORTH LINK - PORTAL TO NORTHGATE WAY
IN PROGRESS - DESIGN CONCEPT
SOUND TRANSIT MAY 17, 2011
SCALE: 1"=40'

40 20 0 40 80
SCALE IN FEET